ROUTE 6/10 INTERCHANGE RECONSTRUCTION PROJECT
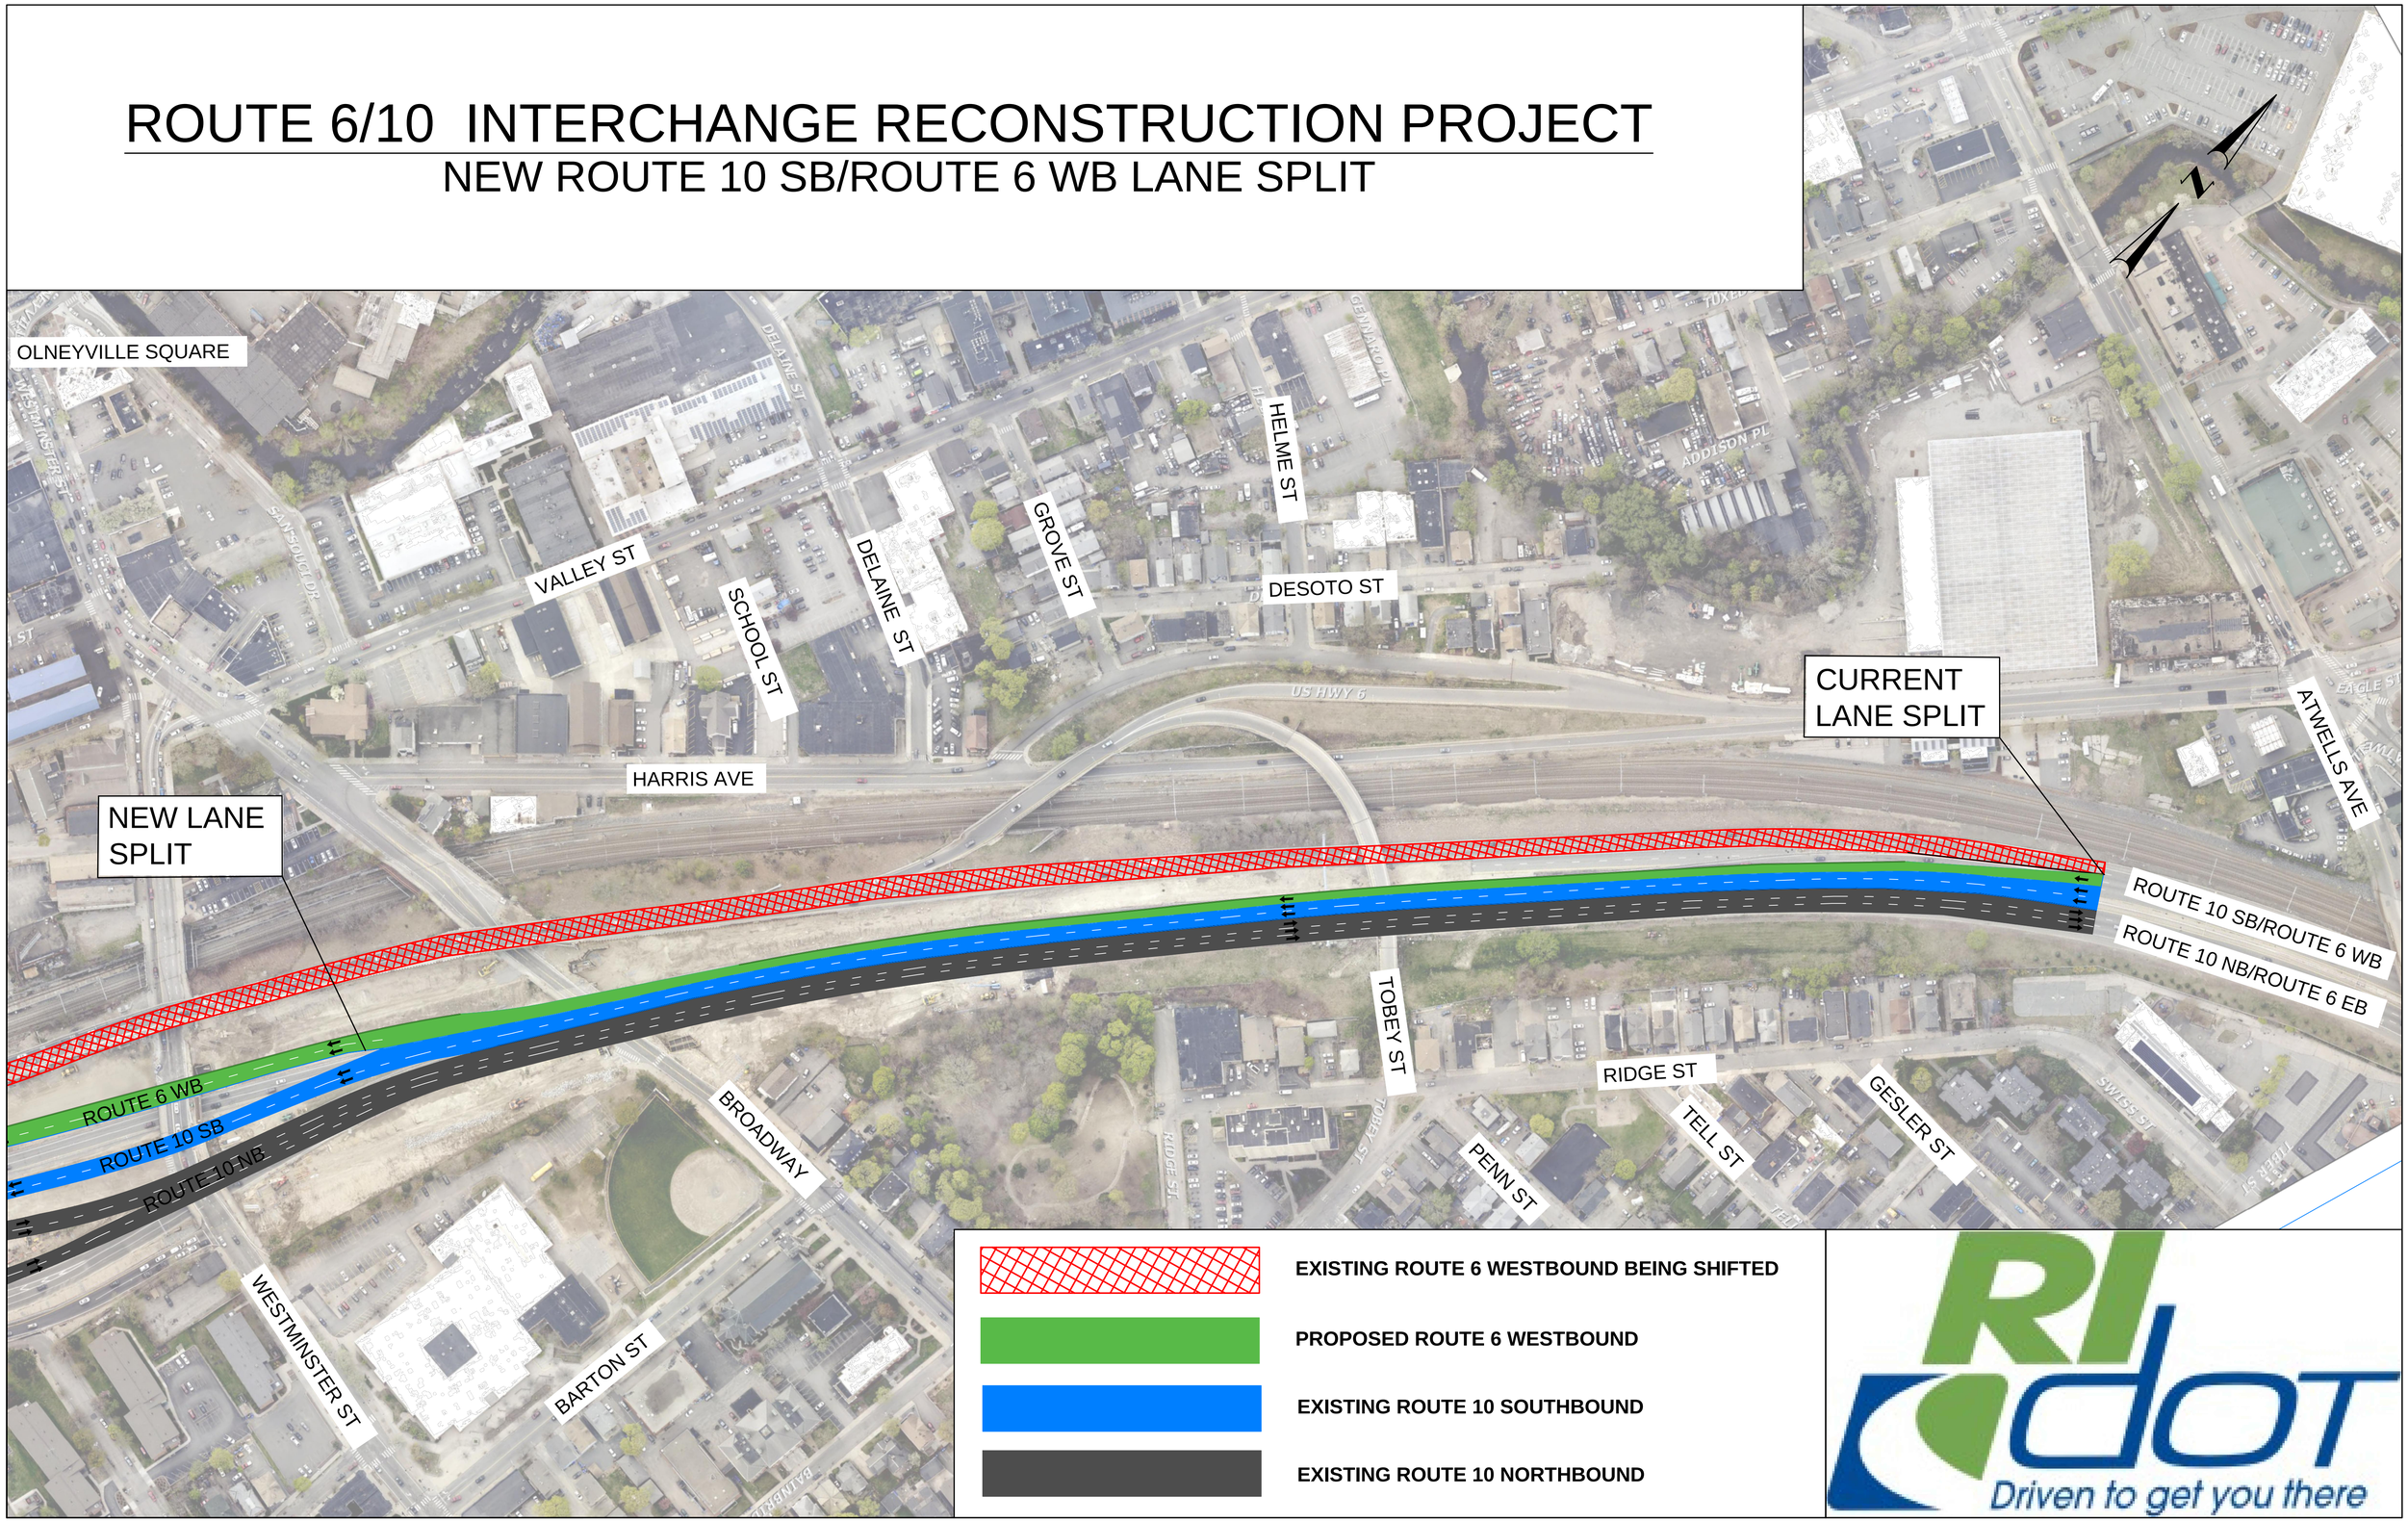
NEW ROUTE 10 SB/ROUTE 6 WB LANE SPLIT